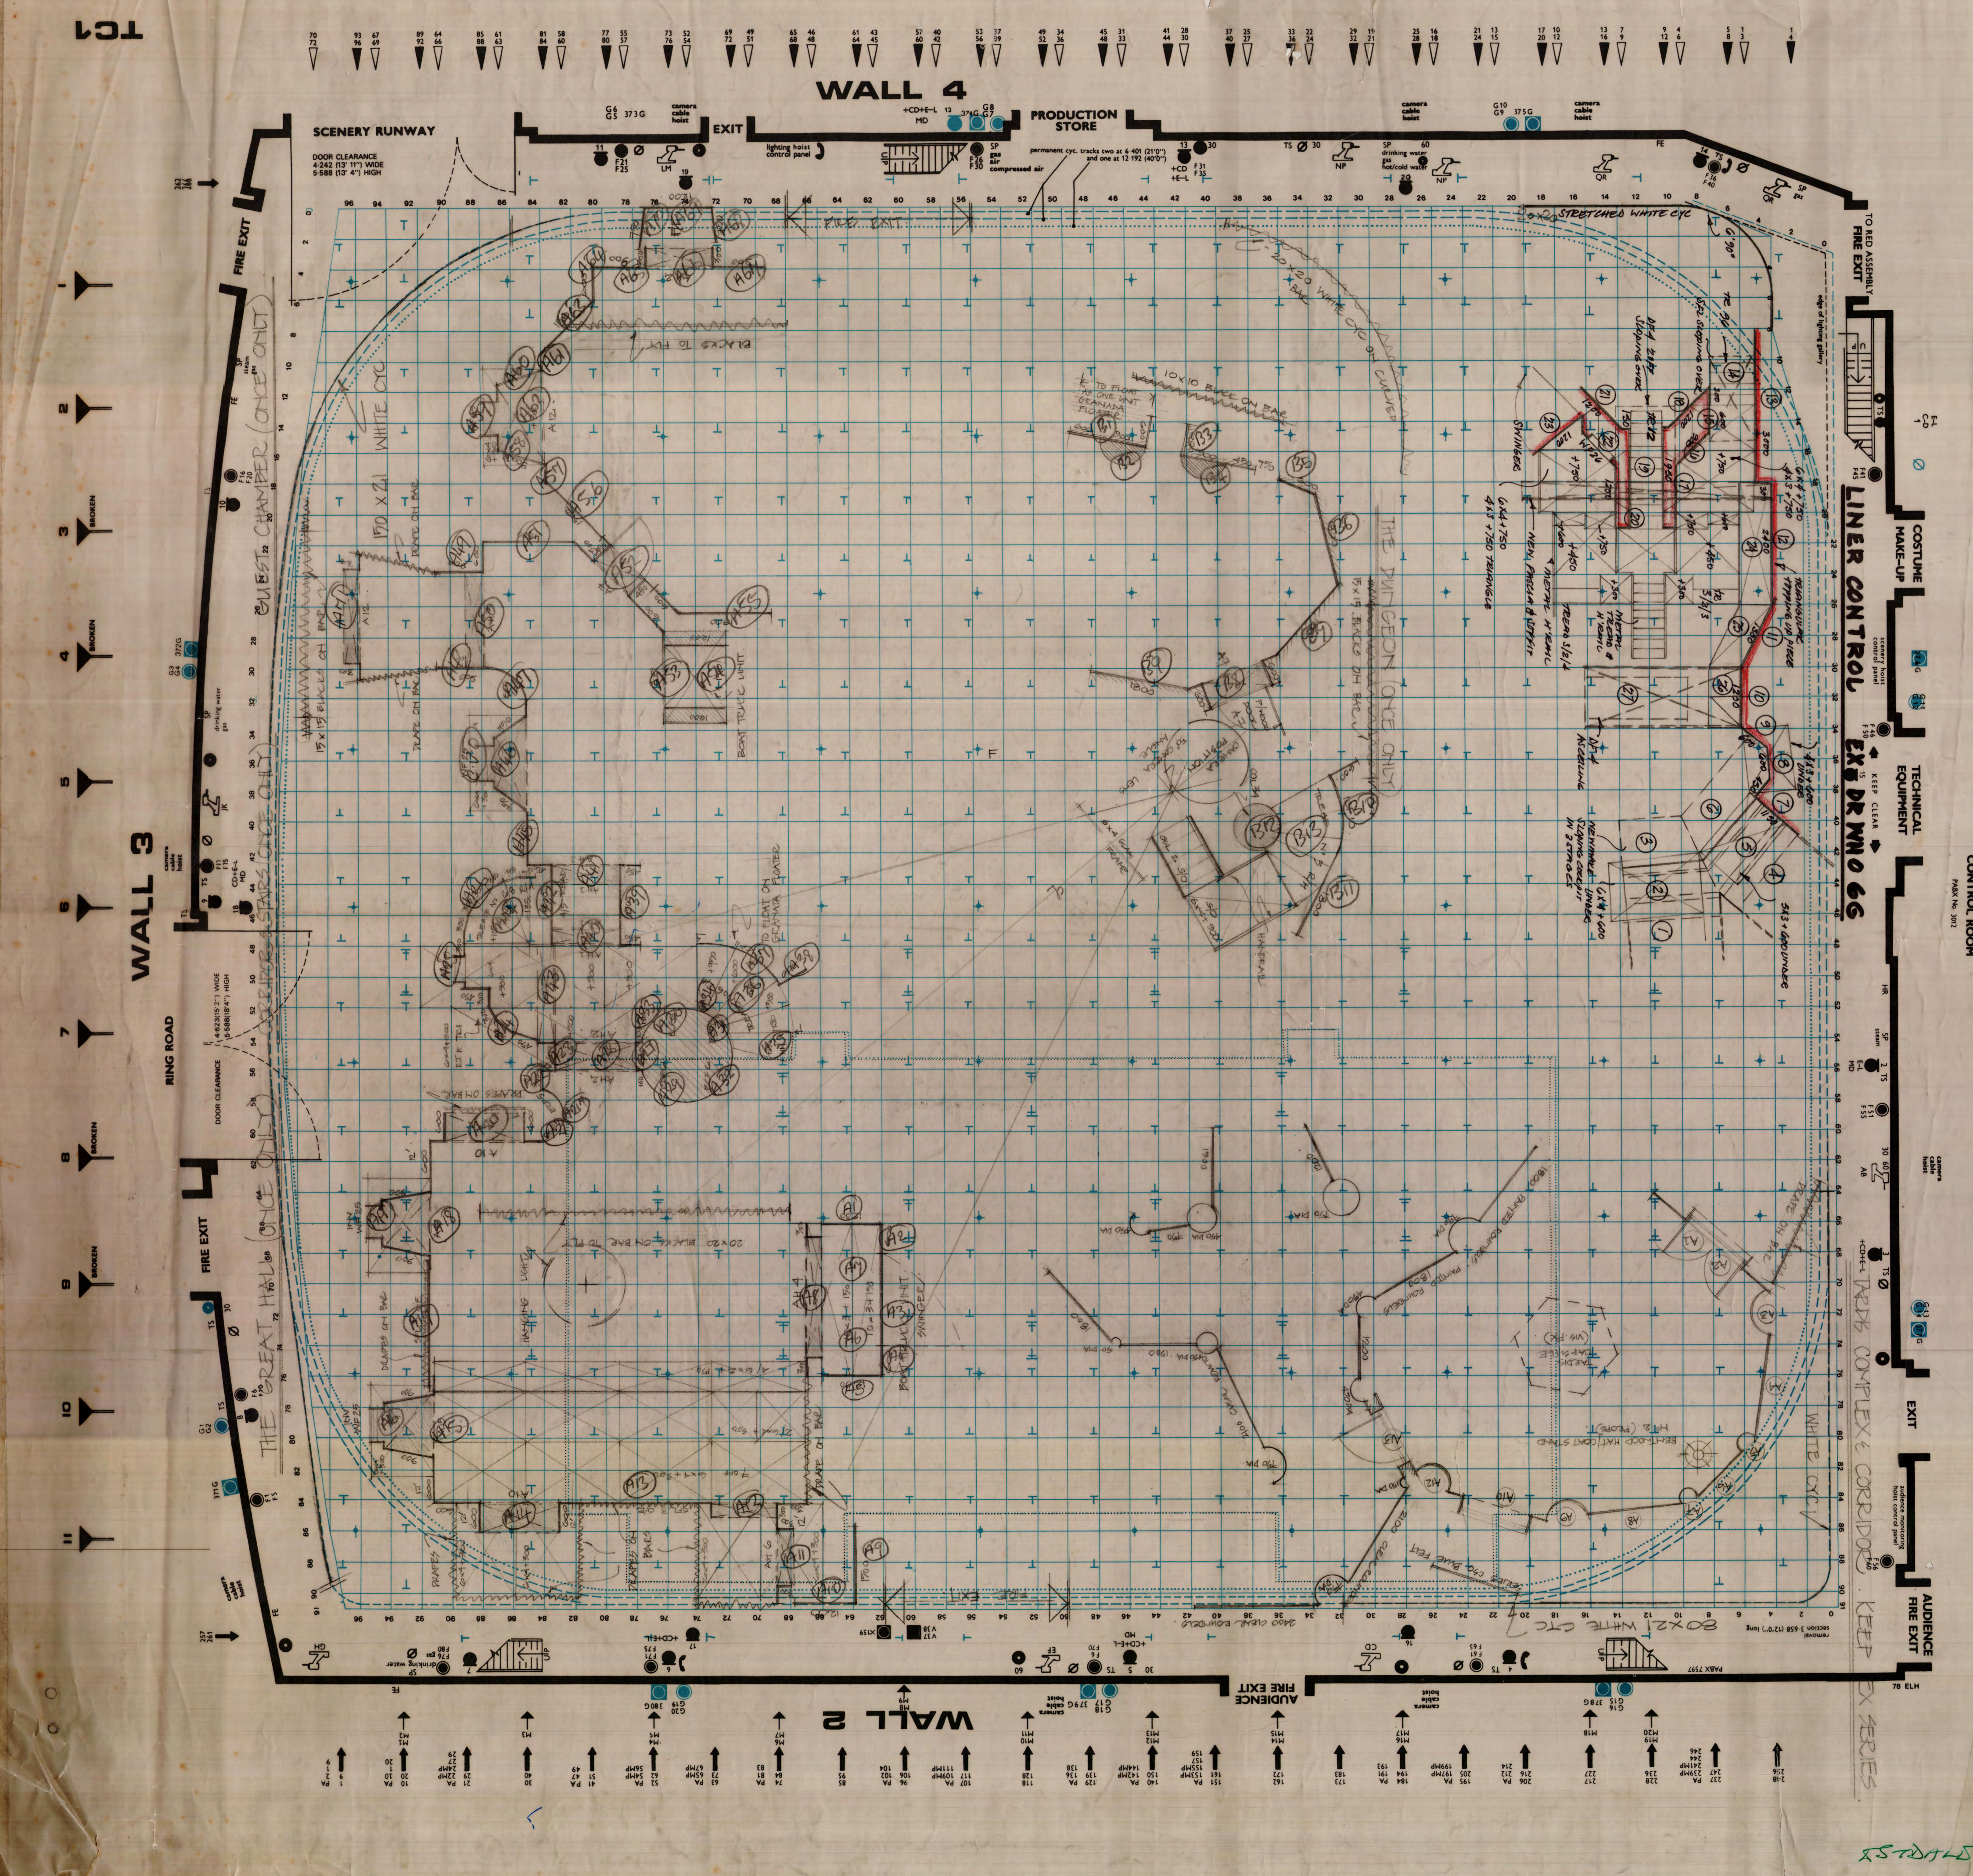

SOUND FACILITIES

P.A. OUTLETS:-

RING A	M1	M3	M4	M6	M8	M10
	22	54	65	109		
RING B	M12	M14	M16	M18	M19	
	142	153	197	239		
RING C	M2	M5	M9			
	24	56 67	111			
RING D	M13	M17	M20			
	144	155	199	241		
RING E	M7					
	27	47	81	102		
RING F	M11	M15				
	136	157	191	212	244	
RING G	29	49	83	104		
RING H	138	159	193	214	246	

KEY TO SYMBOLS

ALL SYMBOLS PRINTED BLUE INDICATE GANTRY LEVEL.

MP	MICROPHONE POINT
PA	PUBLIC ADDRESS
MD	MUSICAL DIRECTOR STAND OUTLET.
FE	FIRE EXTINGUISHER
HR	HOSE REEL
SP	SERVICE POINT
TS	TECH & G.S. SOCKET
Ø	3 PHASE SUPPLIES
30	30 AMP G.S. SUPPLY
60	60 AMP G.S. SUPPLY
	5 Kw SOCKET OUTLET
	10 Kw SOCKET OUTLET
	115 V DC SUPPLY
	CAMERA CABLE CONNECTION
	CAMERA DOLLY SUPPLY
	LIGHTING HOISTS
	SOUND DISTRIBUTION
	SCENERY HOISTS
	SCENERY HOISTS
	FLOOR POINT FOR 1/2 TON EYEBOLTS
M	MONITOR HOIST
	HANGING POINTS
- - - - -	ALL OVER PIECES AND CEILINGS
—·—·—	EDGE OF FLOOR PAINTING
AC NO	ANILINE CLOTH
C NO	CLOTH
PBU NO	PHOTO BLOW UP

NOTE: STUDIO FLOOR GRID MADE UP OF 600 mm SQUARES

DESIGNERS NOTES:

NB: THIS PLAN IS FOR SERIES 6J AND SERIES 6G REMOUNT SETS.

ALL TO BE SET ON FRIDAY 17/12/82.

THE SERIES 6G SETS TO BE VTR ON SAT 18/12/82.

THE SERIES 6J SETS TO BE VTR ON SUNDAY 20th & MONDAY 21/12/82

DES. DISTRIBUTION	GEN. DISTRIBUTION
☒ DESIGNER	☐ ALLOCATIONS
☒ DESIGN ASST.	☐ DIRECTOR
☐ DESIGNER EALING	☐ F.M.'S OFFICE
☐ ELECTRICIANS	☐ ASST. (CO-DR). SM.TEL.
☐ MODEL MAKERS	☐ MAN. STUDIO OPS.
☐ METAL WORKERS	☐ DAY MANAGER
☐ SCENIC PROJECTION	☐ NIGHT MANAGER
☐ SCENIC ARTISTS	☐ SCENERY BOOKING CLERK
☐ VISUAL EFFECTS	☐ SUPERVISOR EALING
☐ DRAPES	☐ SCENERY STORES BRENT/D
☐ GRAPHICS	☐ ESTIMATOR
☐ ASST. PLASTICS	☐ CONS'T ORGANISER
☐ ASST. PRODUCTIONS	☐ ASST. WORKSHOP MAN
☐ ASST. ALLOCATIONS	☐ SUP'G SUPPLY MAN
☐	☐ O/CONTRACTOR
☐	☐ DESIGN MANAGER
☐	☐ CONTRACTS

DIRECTOR TONY VIRGO — ROOM 211 U/HS.

DESIGNER KEN LEDSHAM — EXT. 2559

DRAWN BY GILLIAN PAGE — EXT. 2539

ZERO 16/12/82.

PRODUCTION DATE 19th & 20th/12/82

SCALE 1:50 METRIC STUDIO PLAN

TC 1

PRODUCTION "DR WHO" SERIES 6J "THE KINGS DEMONS" EP 1 & EP 2

PROJECT NO 1/LDC/E133H & E134B

RECEIVED 1982 DESIGN MANAGER